2014-35139

NOTE: ALL DIMENSIONS ARE MEASURED FROM M.L.

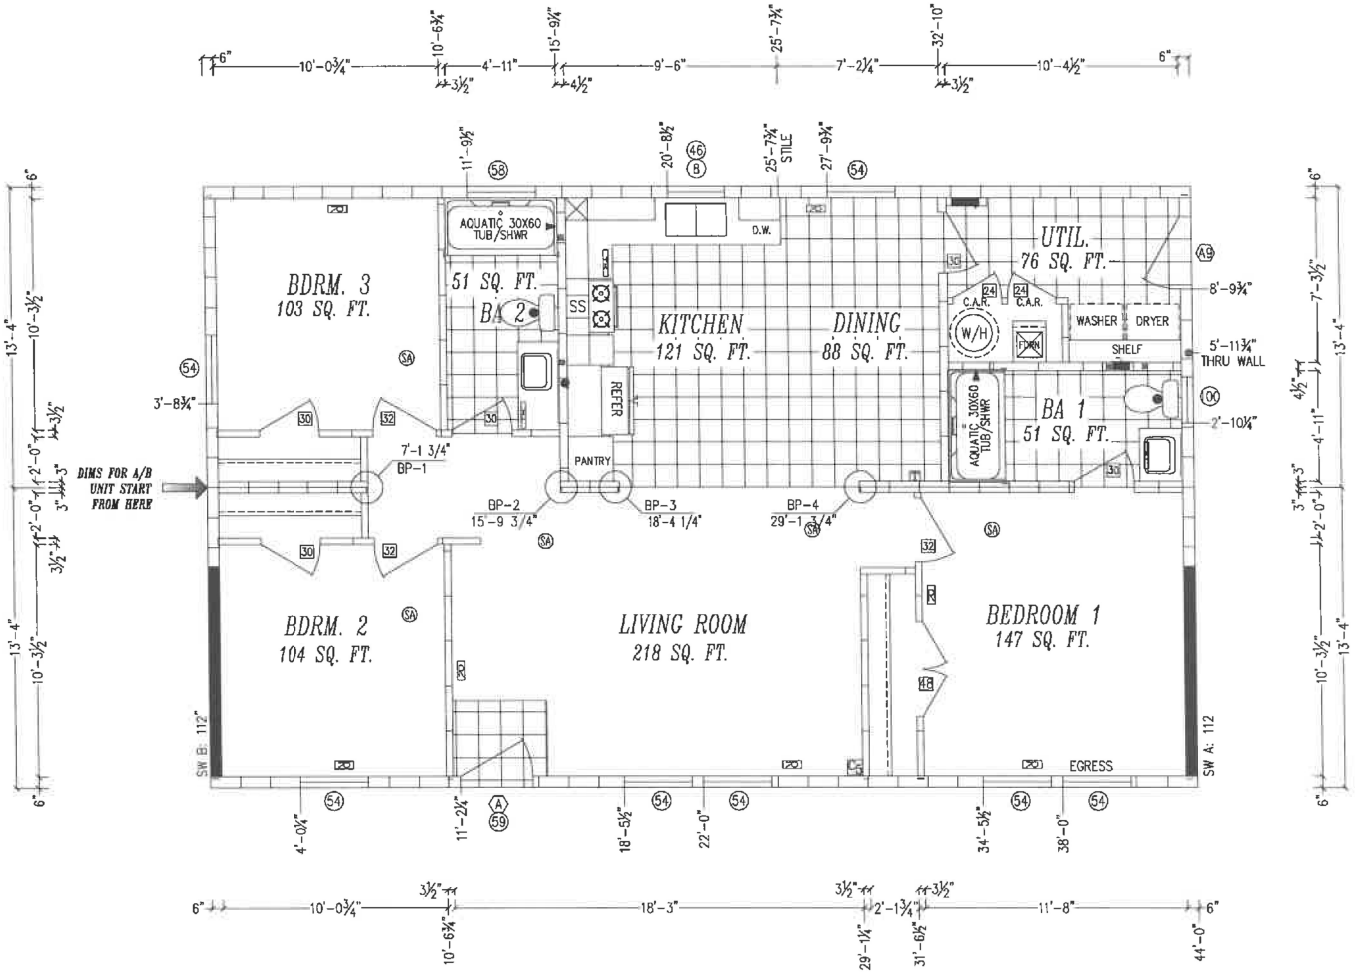

TOTAL WINDOW R.O. SQUARE FOOTAGE: 160.0

CMH Manufacturing West, Inc.®

BRAND: Marlette®

REV	DESCRIPTION	DATE	BY
-	SPECIAL FOR CUST THOMPSON	10/22/25	TWH

TITLE: 28 x 44 FLOOR PLAN
SERIES: COLUMBIA RIVER
SCALE: 3/16"=1'-0" DRN BY: TWH
DATE: 10/22/25 CKD BY: -
FILE: 2014-COLUMBIA RIVER
DWG. NO. 2014-35139
REV.

Heritage Home Center
10910 Evergreen Way
Everett, WA 98204
Open Daily 425-353-5464

V:\SPECIAL\2014-35139.dwg, 10/22/2025 2:39:38 PM, Hayden